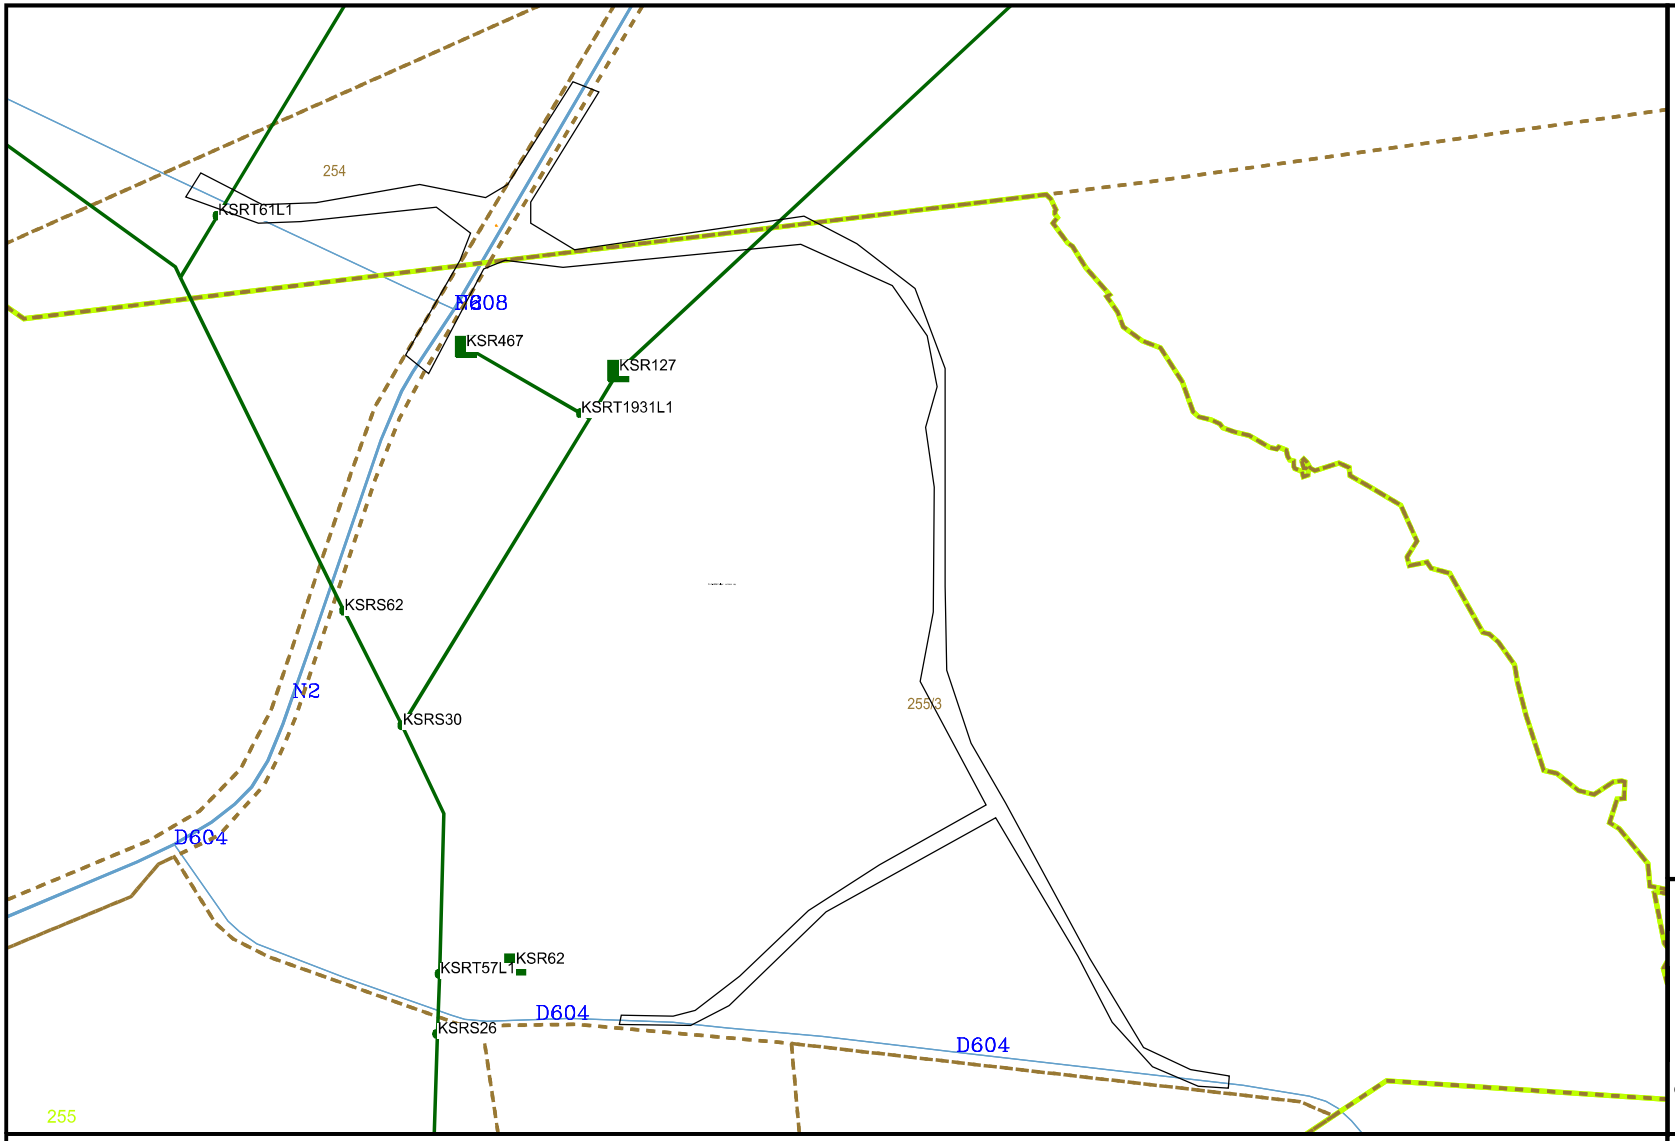

Legend

- Farm Portion Area
- 11-kV Overhead Line
- 11-kV Transformer
- Application Area as per KMZ File "P608-D604 Polygon"

Map Number: ER_INV_150/2023

Compiled by: NaickeSa on 2023-04-06

Services Plan

Description: ESKOM DISTRIBUTION COMMENTS:
NOTICE OF A BASIC ASESSMENT PROCESS FOR THE PROPOSED RE-ALIGNMENT OF THE P608 AND D604, GREATER KOKSTAD LOCAL MUNICIPALITY, HARRY GWALA DISTRICT MUNICIPALITY.

Eskom Distribution is not responsible for any errors in the information displayed on this map.

Eskom

Projection: Lo84/29 cm (cm)

Scale: 1:8000

0km 0.1km 0.2km 0.3km 0.4km 0.5km

Page size: A3